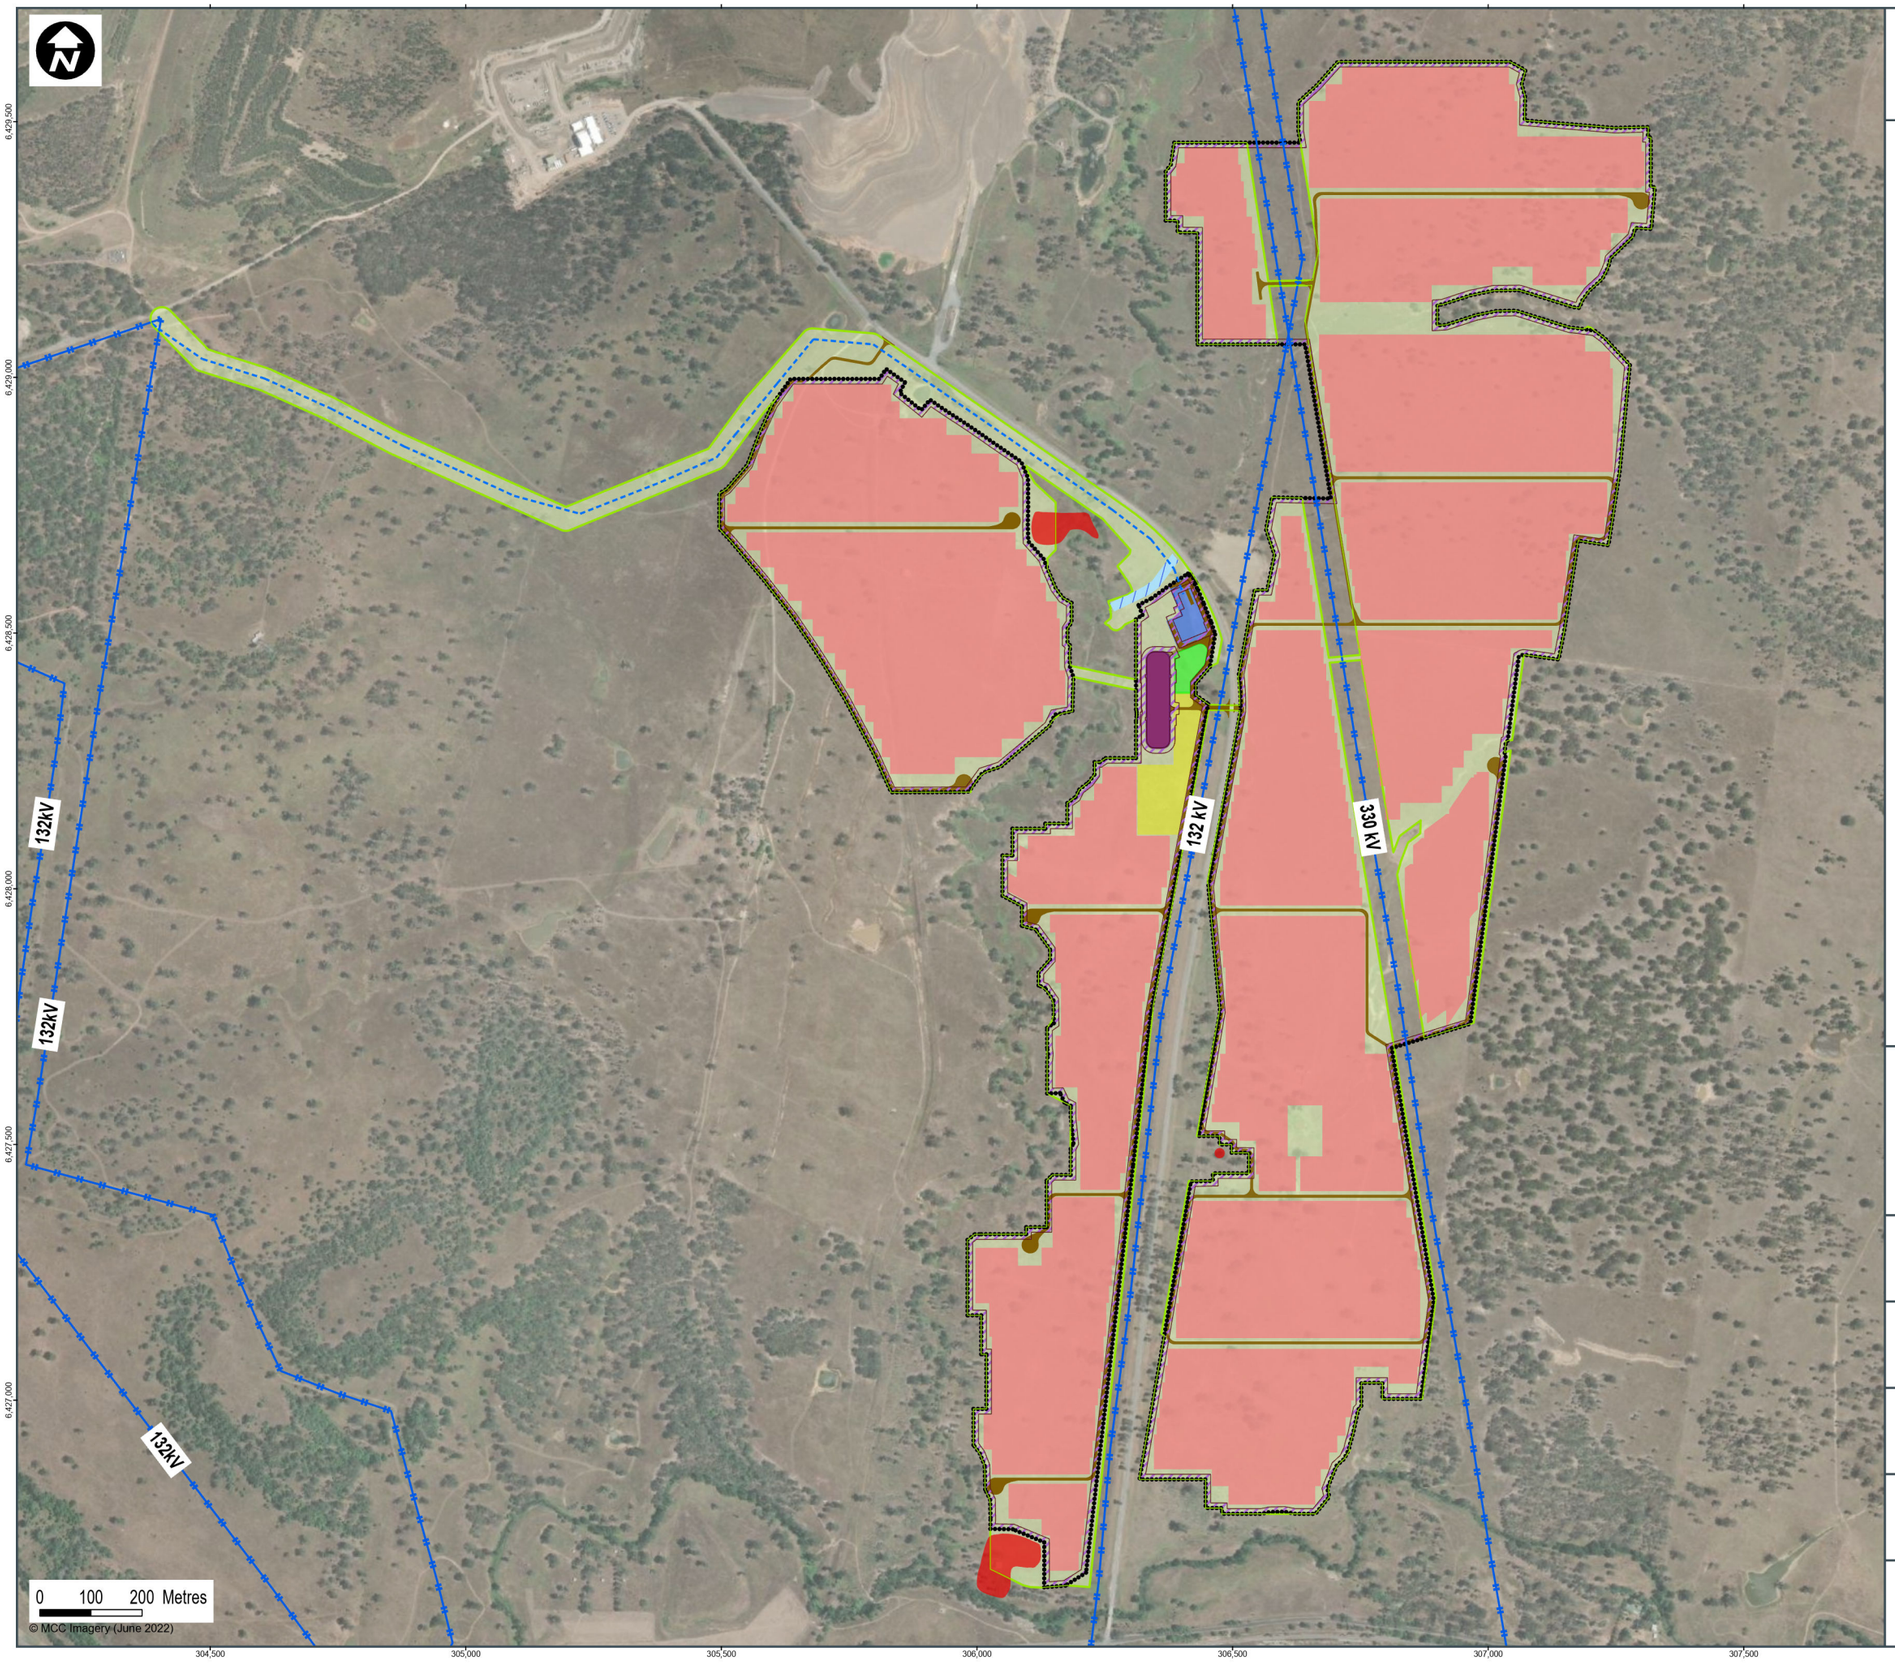

Map title

FINAL LAYOUT PLAN - STAGES 1, 2 AND 3

LEGEND

- Existing Overhead Transmission Line
- New 132kv Overhead Transmission Line
- Perimeter Fence
- Asset Protection Zone
- Internal Road
- BESS Area
- O&M and Warehouse Area
- Substation and Switchyard Area
- Laydown Area
- Diversion Channel
- Panel Array Area including PCU's
- Aboriginal Cultural Heritage Site
- Development Footprint

Detailed Design Drawing:
MUS-EQU-PV-DWG-1001-E - Development Layout

Project
Muswellbrook Solar Farm

File name
Map No.: 023_MUS_LAY_02A
GIS No.: 023_MUS_LAY_GIS002_v4

Scale (A3)	Coordinate system
1:12,000	GDA2020 MGA Zone 56
Created by: OX2 Australia	
Date: 2026-04-24	